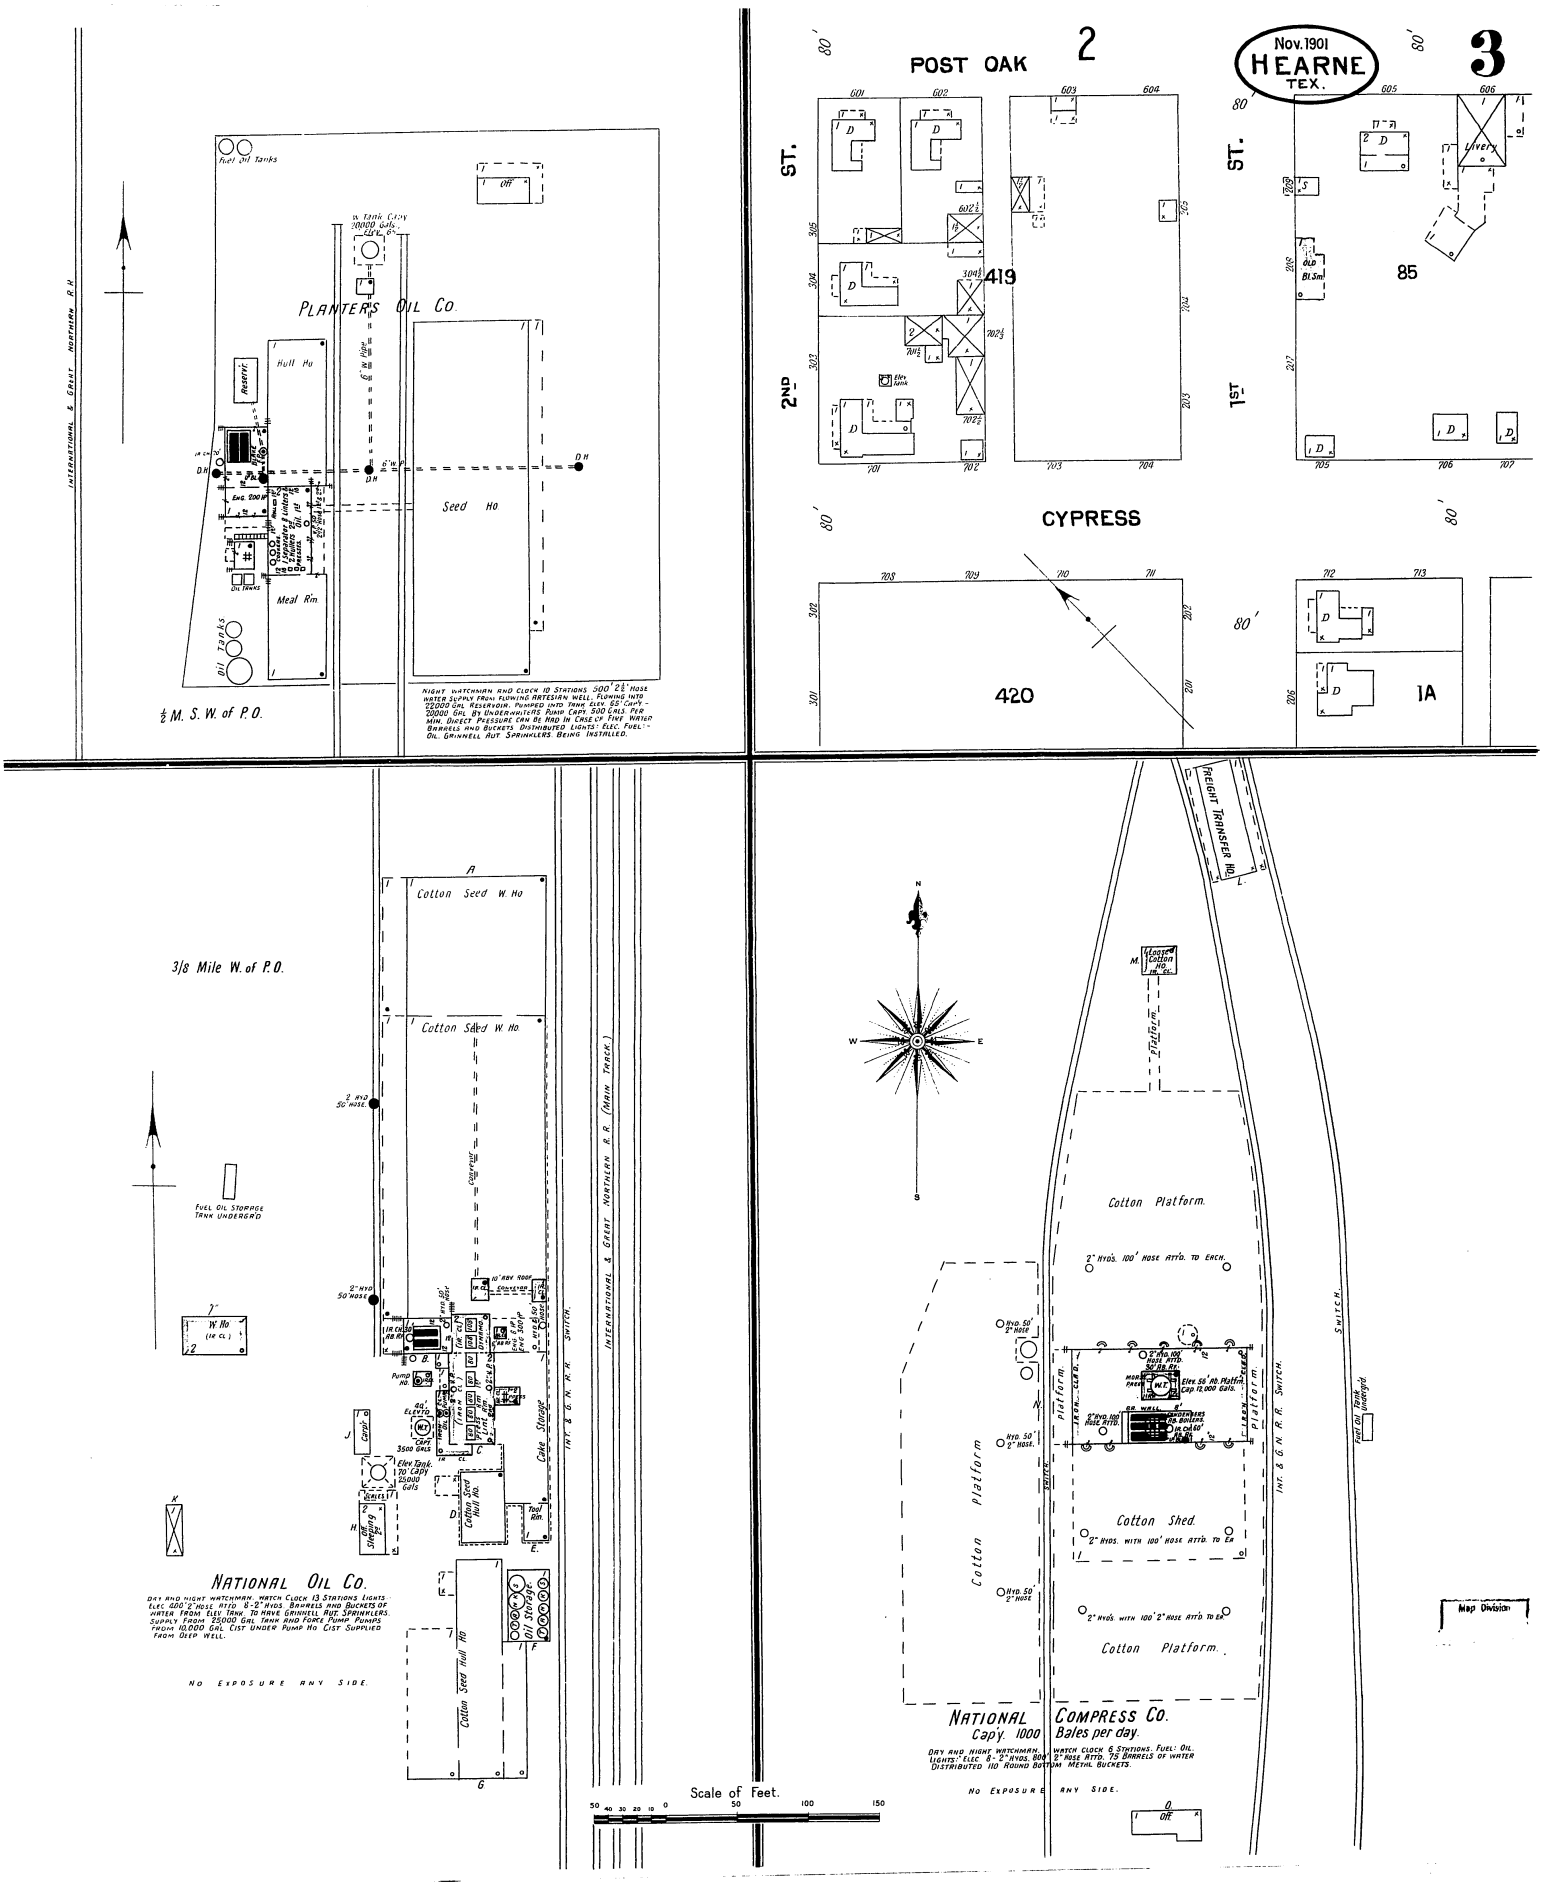
Nov. 1901
HEARNE
TEX.
POST OAK
CYPRESS
2ND ST.
1ST ST.
419
420
85
1A
PLANTERS OIL CO.
Fuel Oil Tanks
Hull Ho
Seed Ho
Meal Rm.
Oil Tanks
Reservoir
Elec. 200 W
Engine & Boiler
Gasoline & Lubricating Oil 1st Floor
Oil Tanks
Tank Capy 20000 Gals.
6" W. Hydr.
Office
Livery
Old Bl. Sm.
INTERNATIONAL & GREAT NORTHERN R.R.
1/2 M. S. W. of P.O.
NIGHT WATCHMAN AND CLOCK 10 STATIONS 500' 2 1/2" HOSE WATER SUPLY FROM FLOWING ARTESIAN WELL, FLOWING INTO 22,000 GAL RESERVOIR. PUMPED INTO TANK ELEV. 62' CAPY - 20000 GAL. BY UNDERWRITERS PUMP CAPY. 500 GALS. PER MIN. DIRECT PRESSURE CAN BE RAD IN CASE OF FIRE WATER BARRELS AND BUCKETS DISTRIBUTED. LIGHTS: ELEC. FUEL: OIL. GRINNELL AUT SPRINKLERS BEING INSTALLED.
3/8 Mile W. of P.O.
Cotton Seed W. Ho
Cotton Seed W. Ho
Fuel Oil Storage Tank Underg'd
W. Ho
Pump Ho.
Elev. Tank 70' Capy 25,000 Gals
Cake Storage
Cotton Seed Hull Ho.
Tool Rm.
Oil Storage
Cotton Seed Hull Ho
INTERNATIONAL & GREAT NORTHERN R.R. (MAIN TRACK)
INT. & G.N. R.R. SWITCH
NATIONAL OIL CO.
DAY AND NIGHT WATCHMAN. WATCH CLOCK 13 STATIONS LIGHTS ELEC. 400 2" HOSE ATTD 8-2" HYDS. BARRELS AND BUCKETS OF WATER FROM ELEV TANK. TO HAVE GRINNELL AUT. SPRINKLERS. SUPPLY FROM 25000 GAL TANK AND FORCE PUMP PUMPS FROM 10,000 GAL. CIST UNDER PUMP HO CIST. SUPPLIED FROM DEEP WELL.
NO EXPOSURE ANY SIDE.
Scale of Feet.
FREIGHT TRANSFER HO.
Platform
Cotton Platform.
2" HYDS. 100' HOSE ATT'D. TO EACH
Hyd. 50' 2" HOSE
Elev. 56' Ab. Platfm. Cap. 12,000 Gals.
Cotton Shed.
2" HYDS. WITH 100' HOSE ATT'D. TO EA.
2" HYDS. WITH 100' 2" HOSE ATT'D. TO EA.
Cotton Platform.
Cotton Platform
INT. & G.N. R.R. SWITCH.
Fuel Oil Tank Underg'd.
NATIONAL COMPRESS CO.
Cap'y. 1000 Bales per day.
DAY AND NIGHT WATCHMAN. WATCH CLOCK 6 STATIONS. FUEL: OIL. LIGHTS: ELEC. 8-2" HYDS. 800' 2" HOSE ATTD. 75 BARRELS OF WATER DISTRIBUTED 110 ROUND BOTTOM METAL BUCKETS.
NO EXPOSURE ANY SIDE.
Office
Map Division